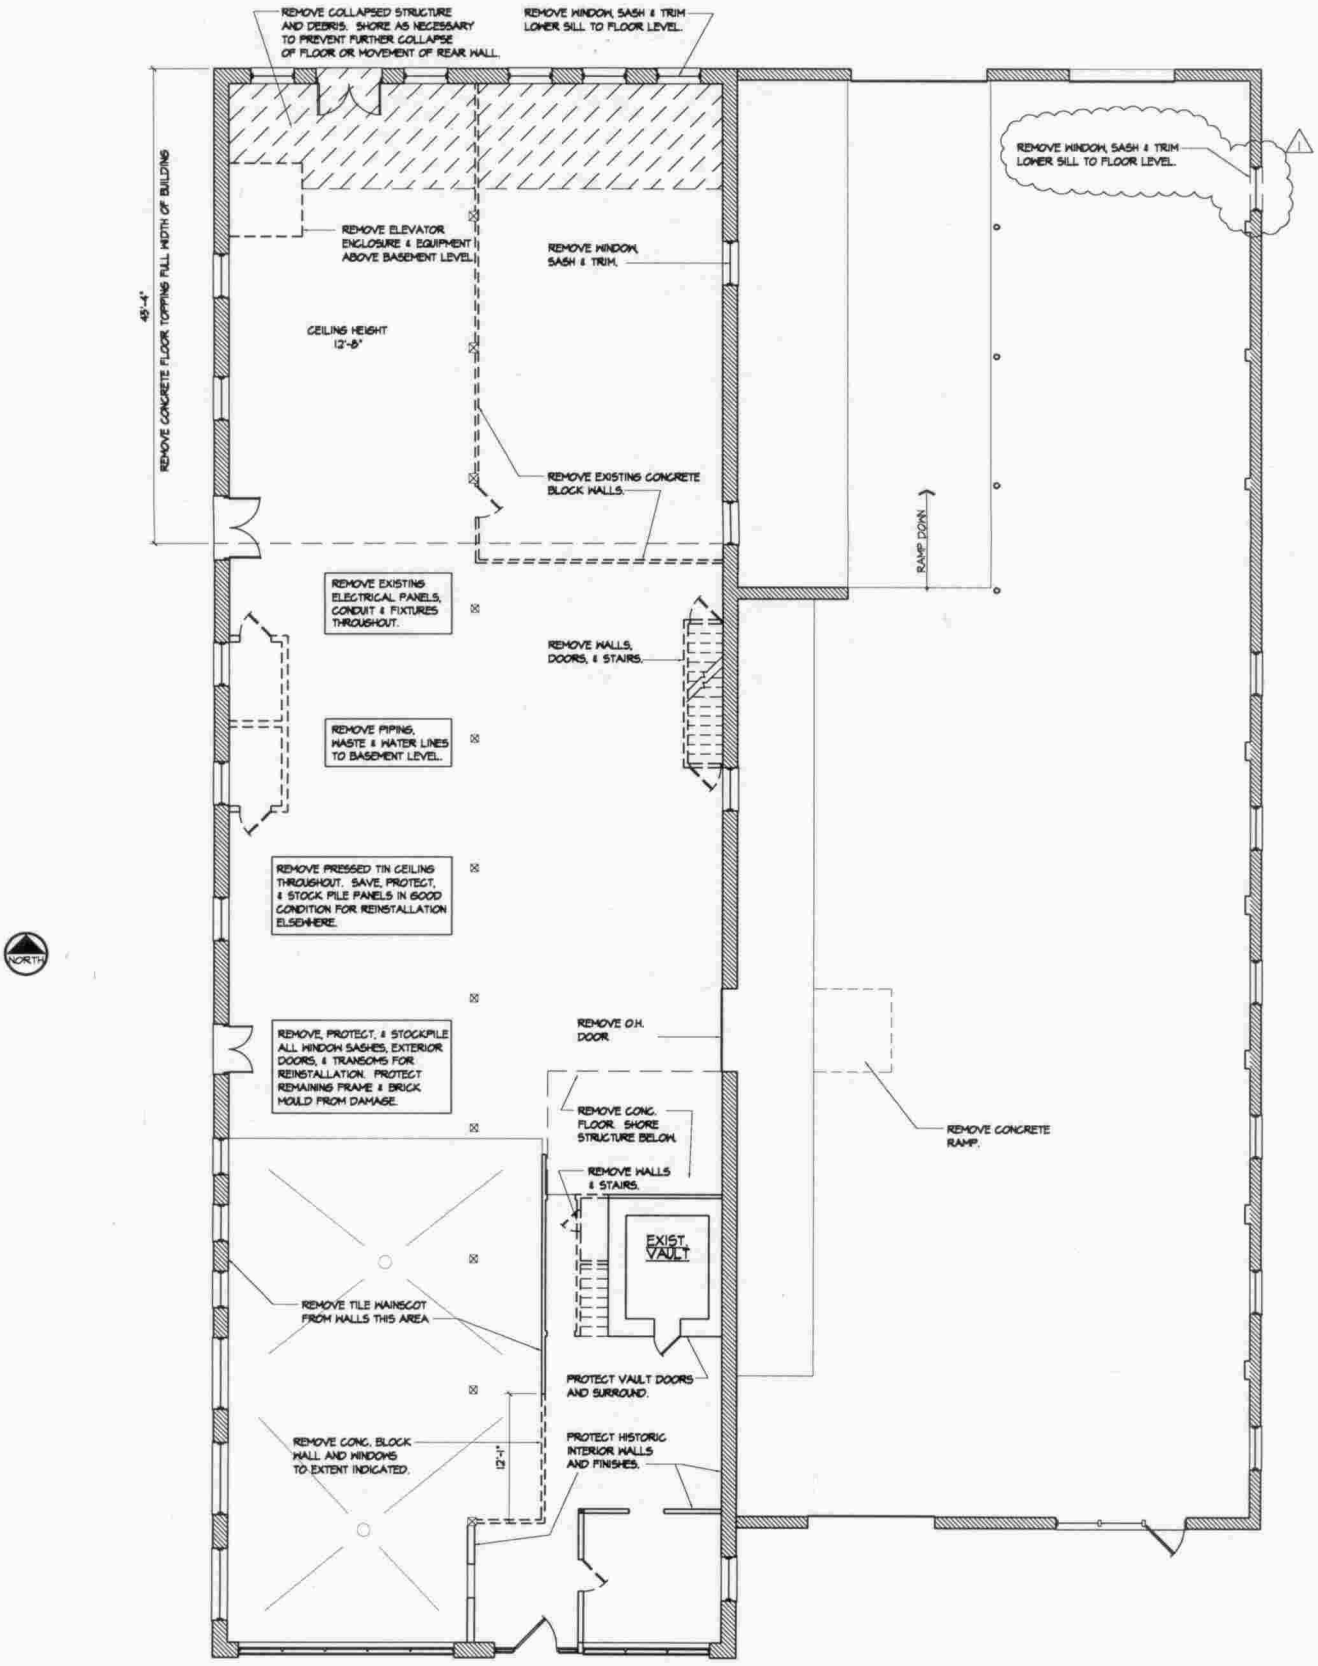

2/A2 FIRST FLOOR DEMOLITION PLAN

SCALE : 1/8" = 1'-0"